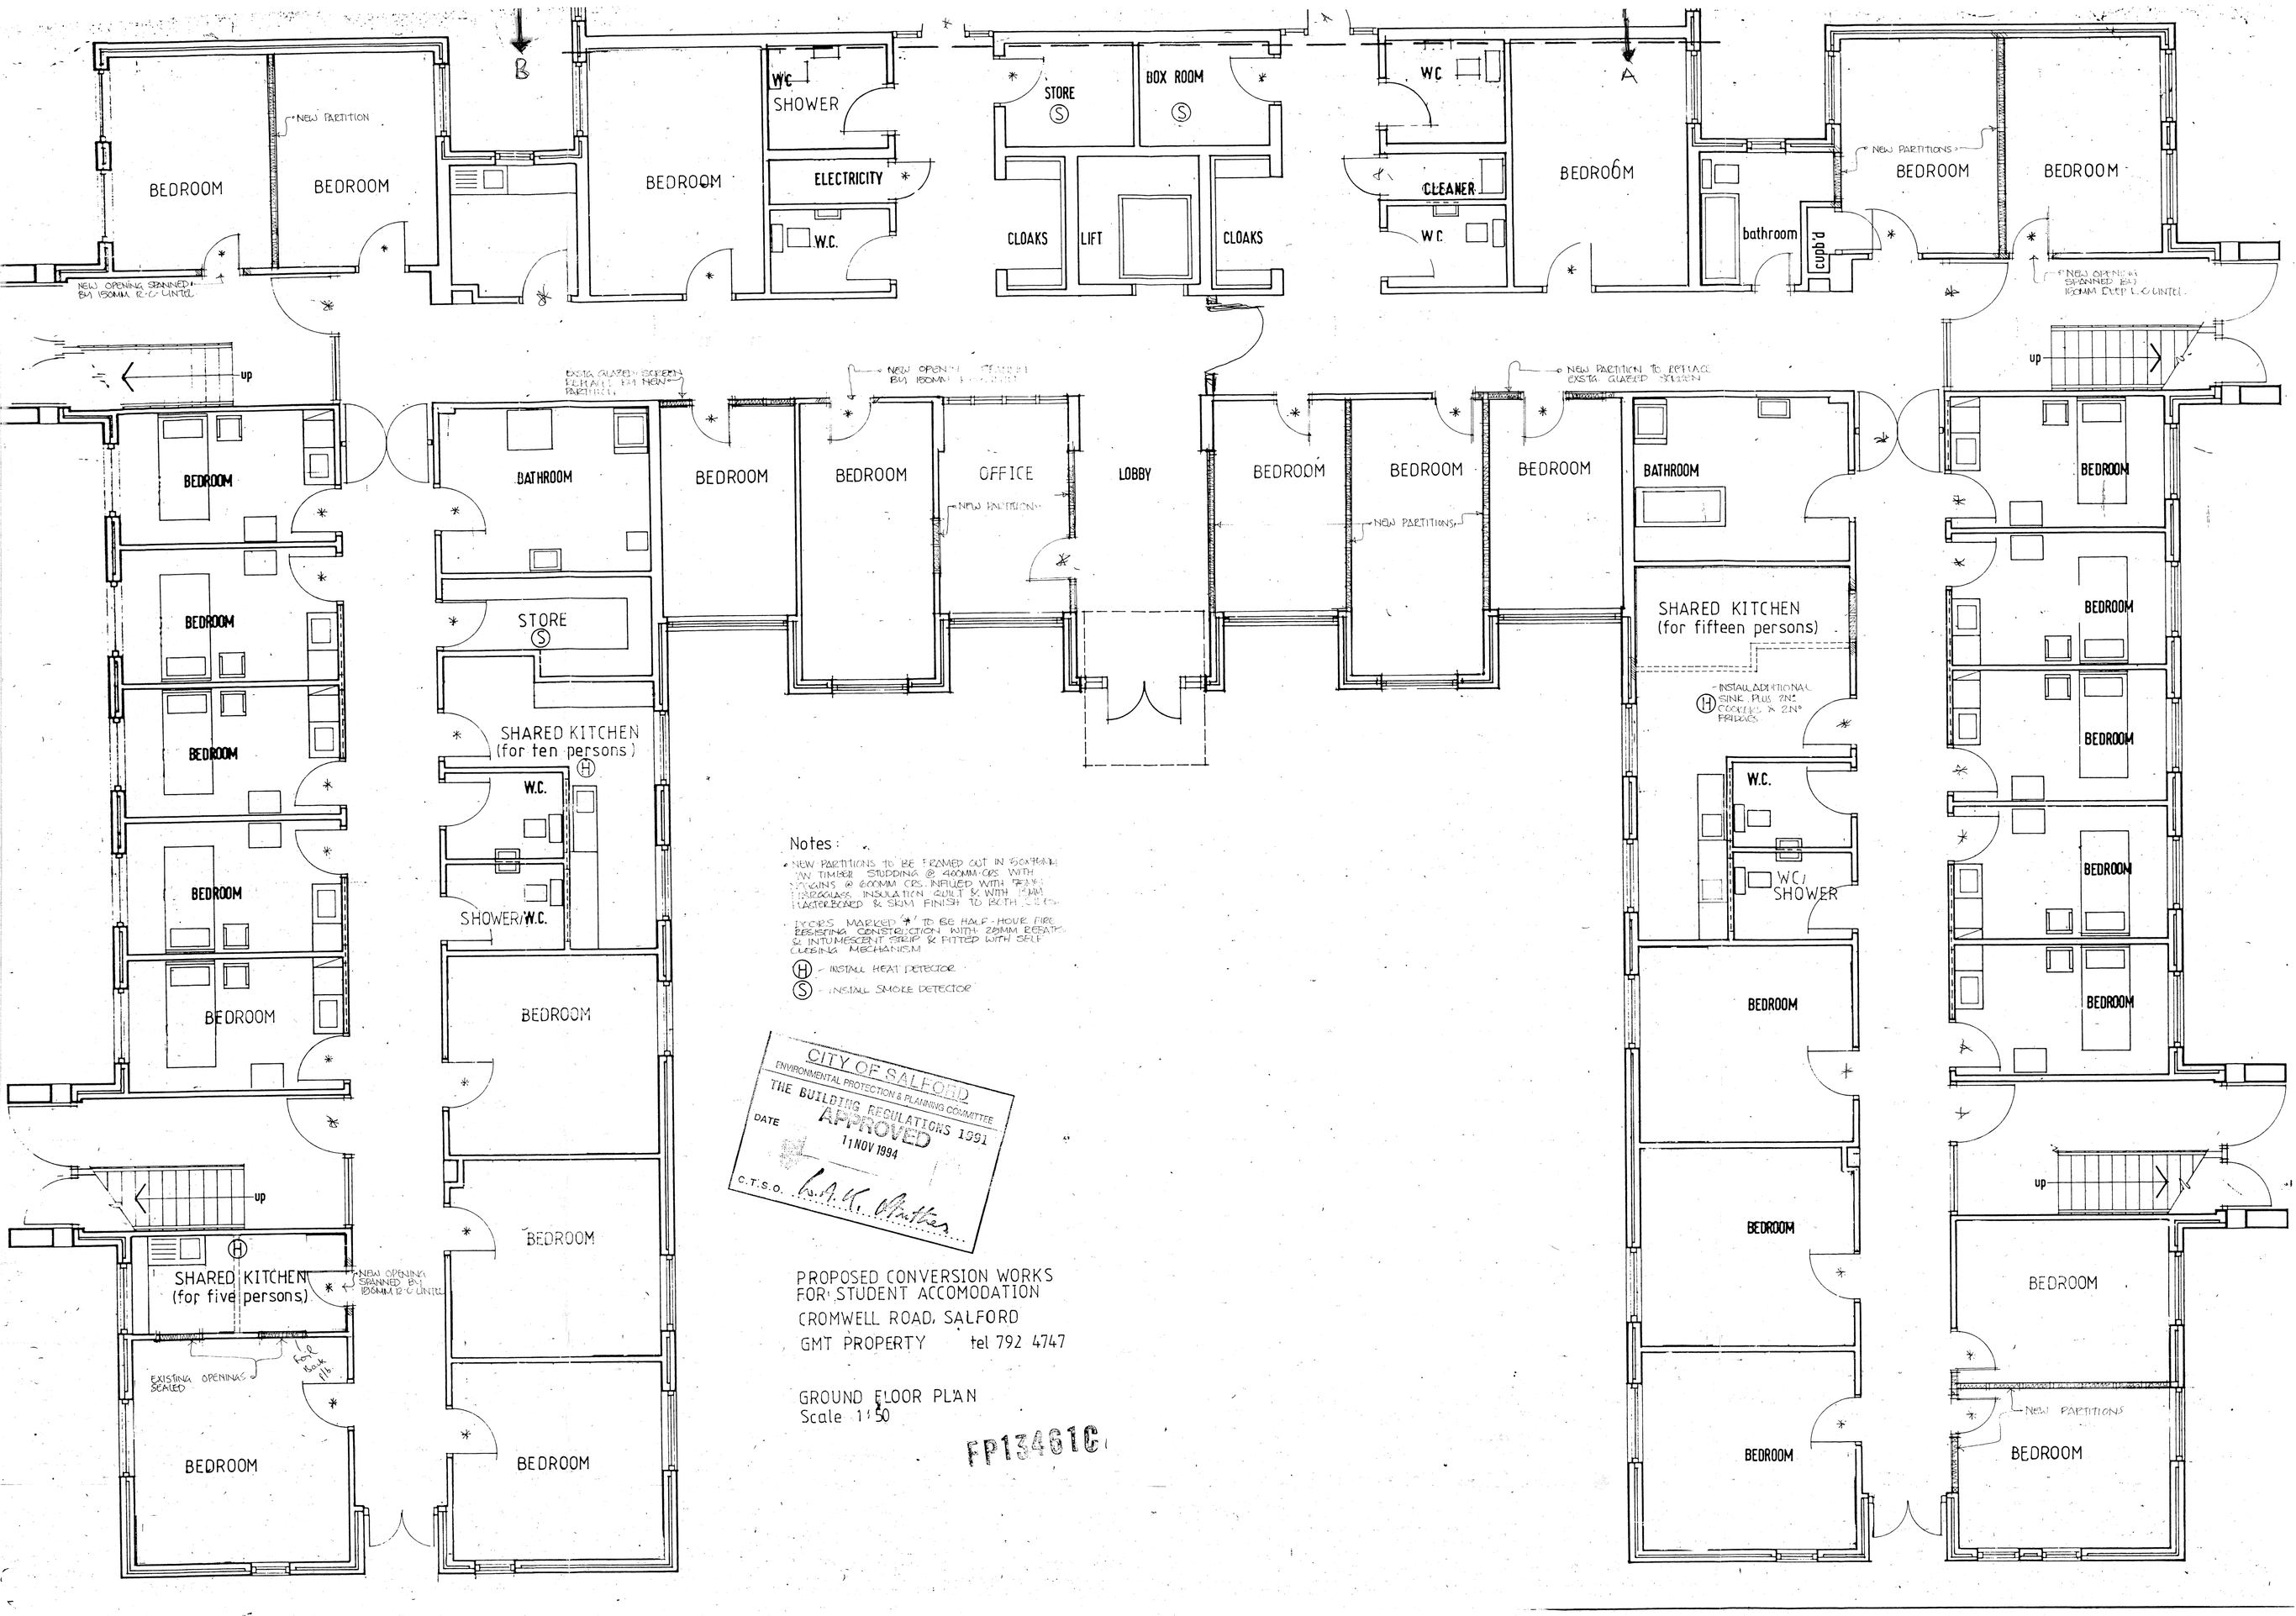

Notes:

- NEW PARTITIONS TO BE FRAMED OUT IN 50x75mm TANALISED TIMBER STUDDING @ 400mm CRS WITH NOGGINS @ 600mm CRS. INFILLED WITH 25mm THERMAPHASE INSULATION QUILT & WITH 12½mm PLASTERBOARD & SKIM FINISH TO BOTH SIDES.
- DOORS MARKED 'H' TO BE HALF-HOUR FIRE RESISTING CONSTRUCTION WITH 28mm REBATE & INTUMESCENT STRIP & FITTED WITH SELF CLOSING MECHANISM
- (H) - INSTALL HEAT DETECTOR
- (S) - INSTALL SMOKE DETECTOR

CITY OF SALFORD
ENVIRONMENTAL PROTECTION & PLANNING COMMITTEE
THE BUILDING REGULATIONS 1991
DATE APPROVED
11 NOV 1994
C.T.S.O. [signature]

PROPOSED CONVERSION WORKS
FOR STUDENT ACCOMODATION
CROMWELL ROAD, SALFORD
GMT PROPERTY tel 792 4747

GROUND FLOOR PLAN
Scale 1:50

FP13461C

GROUND FLOOR
(FRONT)
1 of 2